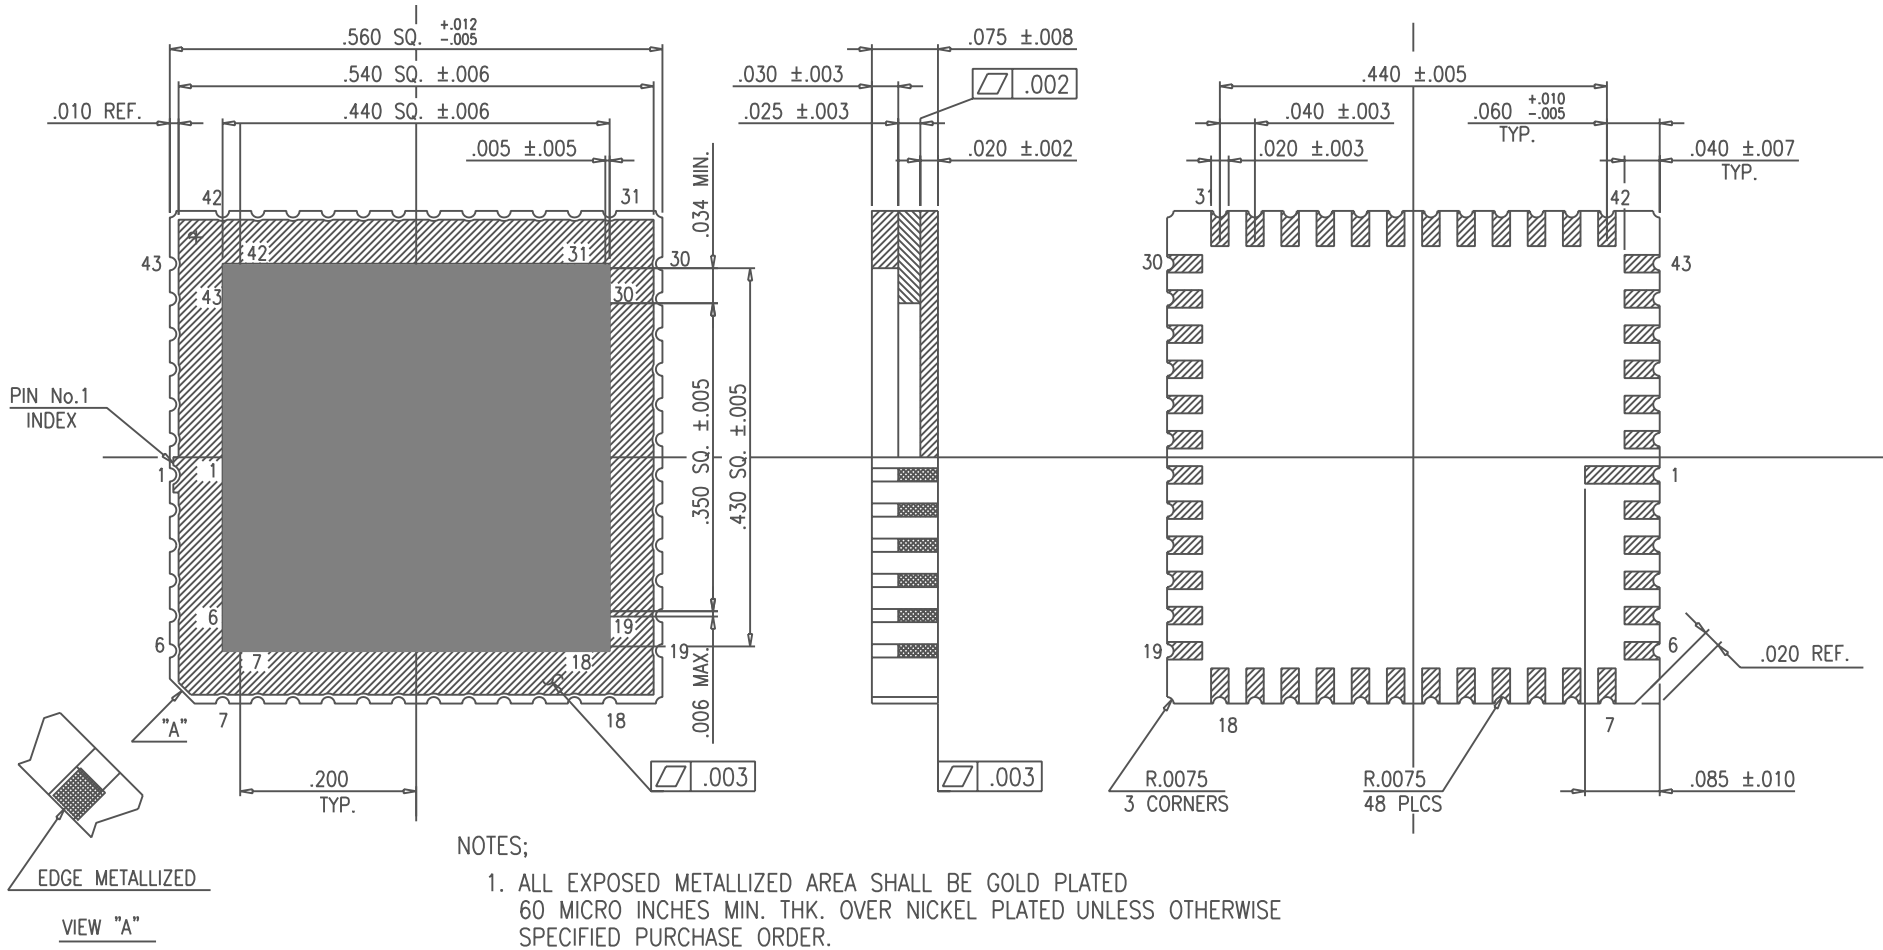

NOTES;

1. ALL EXPOSED METALLIZED AREA SHALL BE GOLD PLATED 60 MICRO INCHES MIN. THK. OVER NICKEL PLATED UNLESS OTHERWISE SPECIFIED PURCHASE ORDER.
2. FLATNESS METALLIZED PADS ONLY.
3. SEAL AREA AND DIE ATTACH AREA SHALL BE ISOLATED FROM ANY LEADS. (ZERO GROUND)

CHANGE	DATE	DRAWN	CHECKED	APPROVE

NAME 48 LCC

SCALE 7/1 MATERIAL

TOLEP UNLESS OTHERWISE SPECIFIED

N.L.T. ±.005 THIRD ANGLE PROJECTION

	CHECKED	APPROVED	DATE
S.M	UE. / K.H	M.S	MAR.04.'99

SHEET 1/1